


- Mongolian Zone
- VIP Zone
- Signing Zone
- Shalayl Museum
- Sponsor Zone
- Falcon Zone
- Art Zone
- Adventure
- Hunting Zone
- Traditional market
- Guns Zone
- Guns accessories
- Gun Knives
- IT
- Clinic
- Office
- Prayer Area
- Workshop
- F&B
- Info. Desk
- Stage
- Storage
- Water Feature
- Booths Border
- Street Furniture
- Pathway

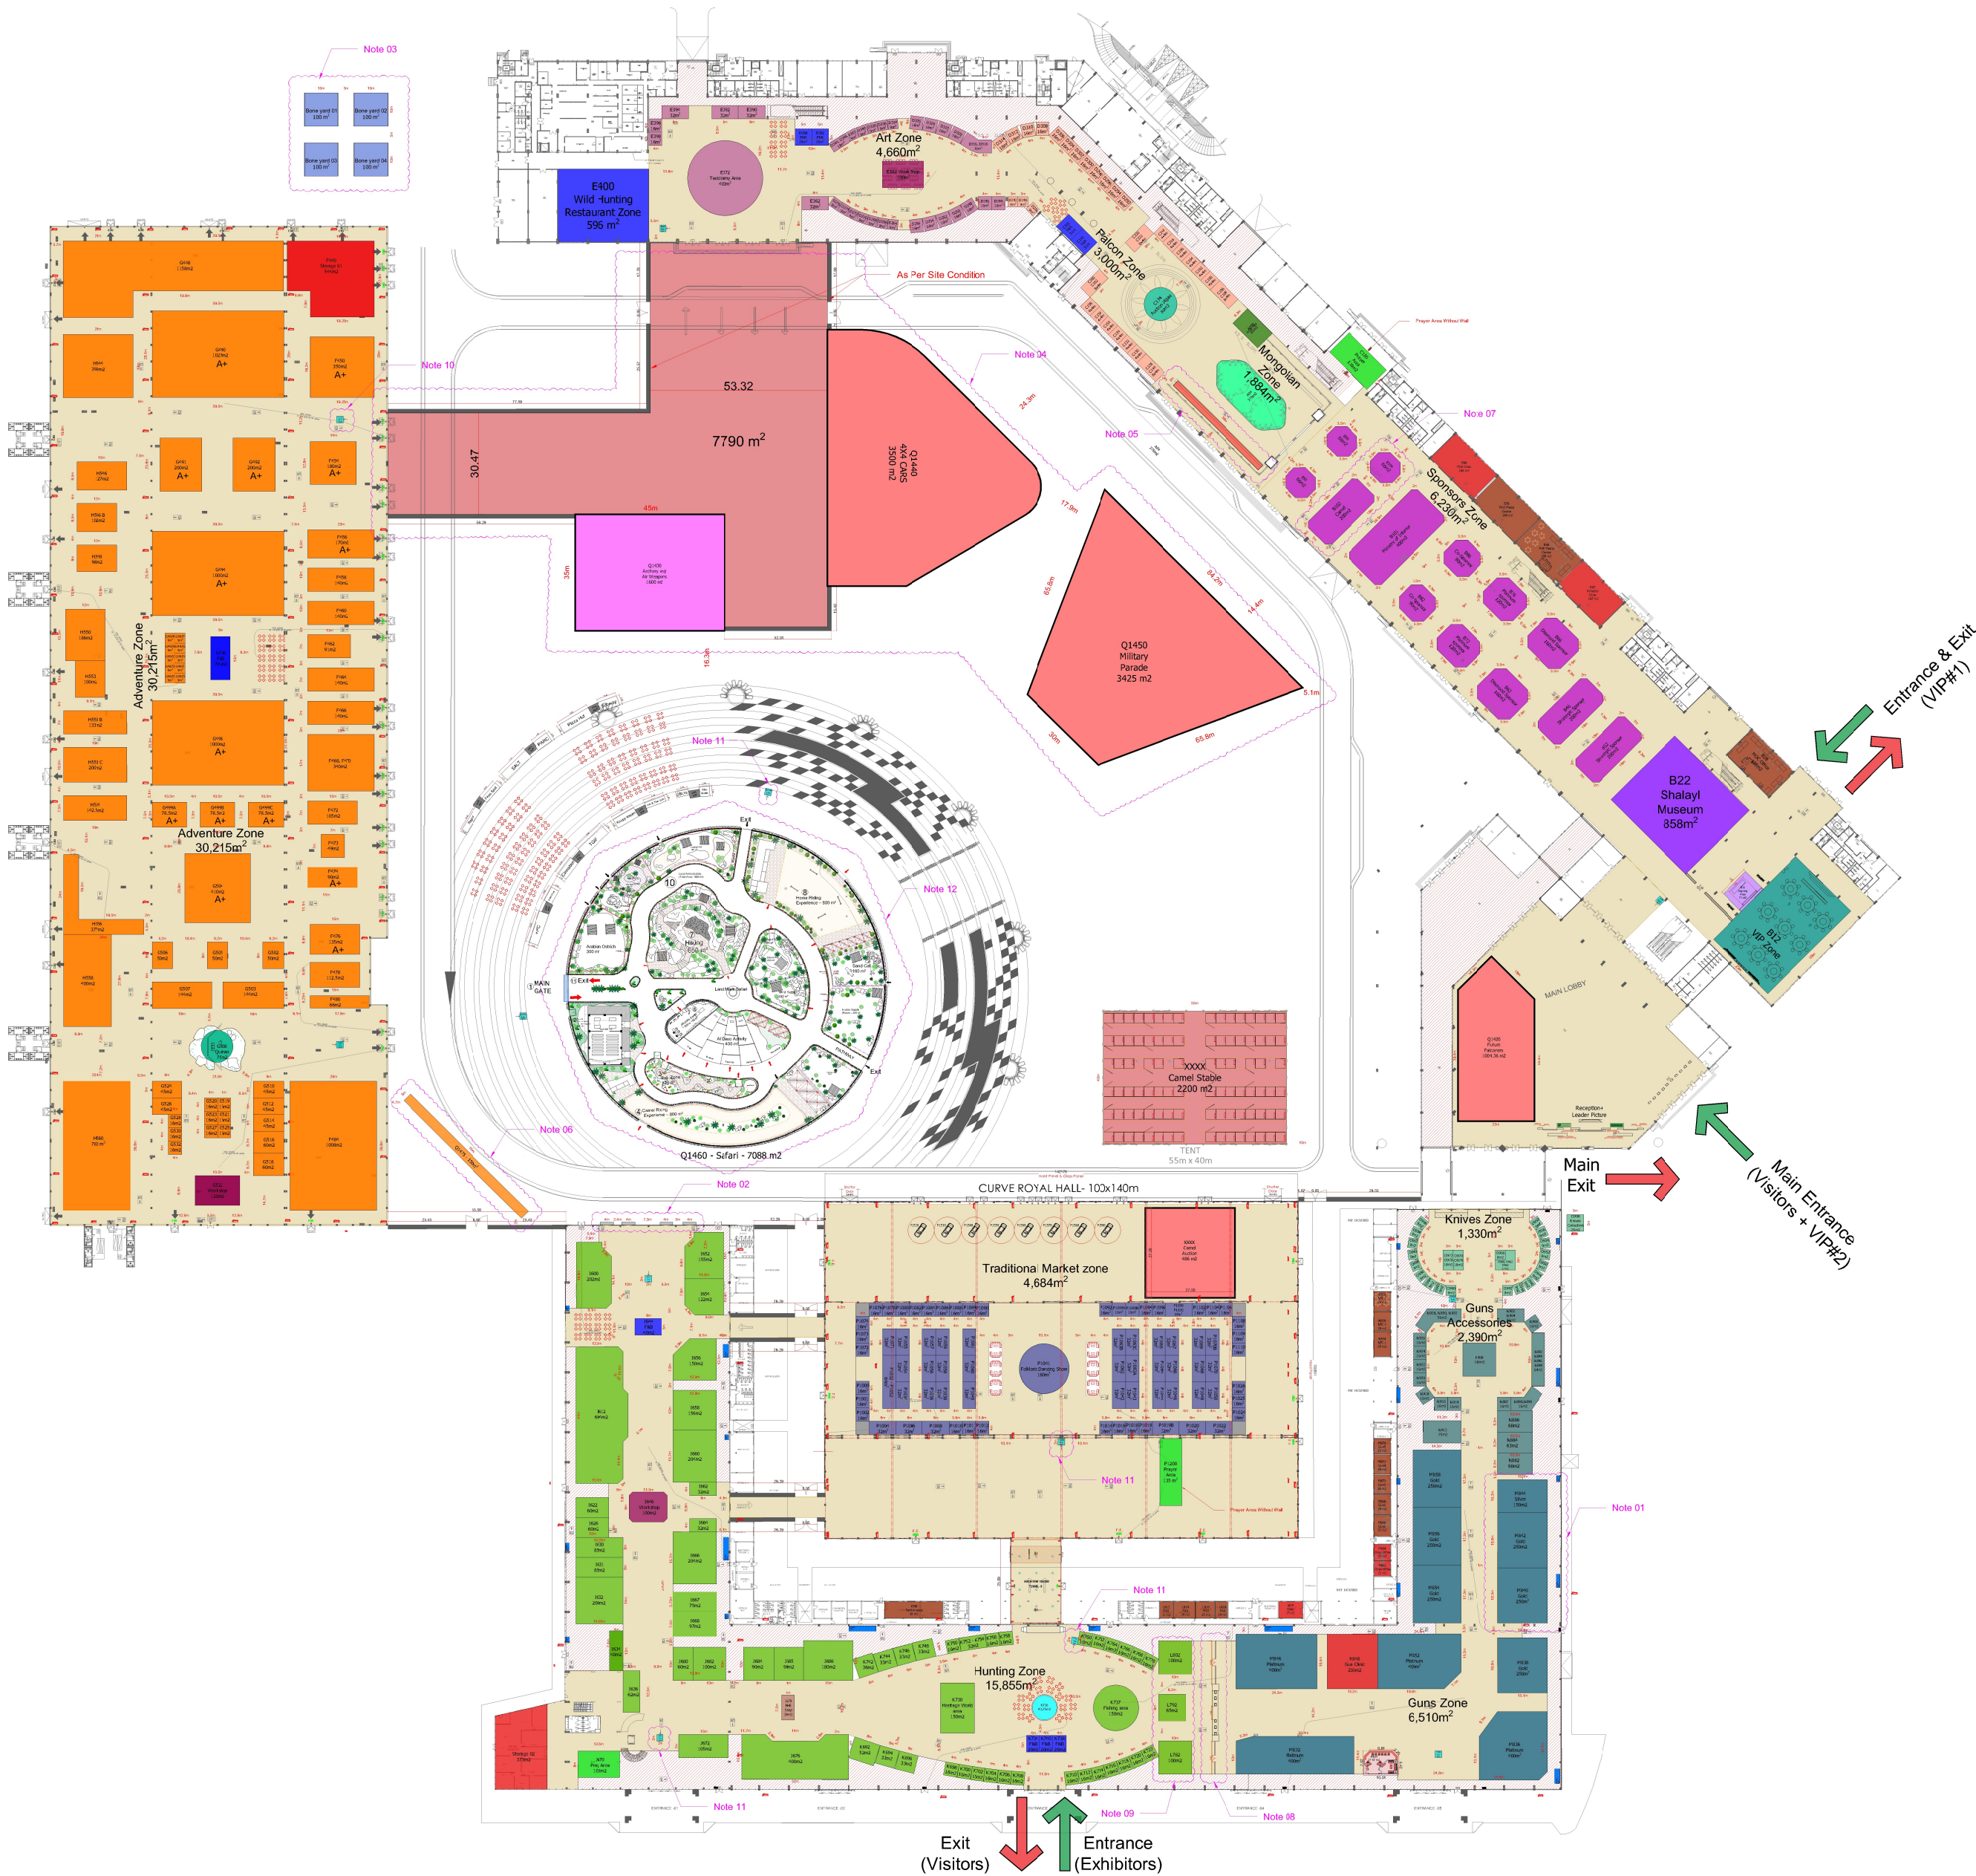

Note : This master plan has been developed based on the drawings provided for RECC, which may not accurately reflect the current site conditions. A detailed site survey shall be conducted, and the design shall be reviewed and aligned accordingly prior to the execution phase.

- Note:
- This drawing is issued by Sela and shall be considered as reference document.
 - This drawing to be developed by the responsible stakeholder, then to be coordinated and reviewed by the consultant.
 - All works shall be developed and comply with consultant technicalities & approved standards.
 - No alterations to this drawing are allowed without Sela approval.
 - This drawing is the basis and reference for any other party who will develop subsequent technical designs.


Revision Changes :

- M840, M842 & M844 Shifted to Guns Accessories Side .
- Added 4 Gate for Hunting zone (Height 3m length 4m).
- Added bone yard (10x10m)x4.
- Redesign Outdoor Activation Layout And outdoor Corridor.
- Added Milwah (36x2m)
- New Stand Created in the outdoor area: Q1475.
- B102 Shifted to left side + Added New stand area B104.
- Shifted the Gun Gate to left side.
- Add again stand no.(L782, L792 & L802).
- Relocated Info deck (C172) from Sponsor zone to Adventure zone.
- Relocated Info deck (Q1464, J671, K732, P1091).
- Update Safari Layout.

REV. NO	DATE	DESCRIPTION	BY
29	15-09-2026	ISSUED FOR DEVELOPMENT	M.NA
28	13-09-2026	ISSUED FOR DEVELOPMENT	M.NA
27	10-09-2026	ISSUED FOR DEVELOPMENT	M.NA
26	03-09-2026	ISSUED FOR DEVELOPMENT	M.NA
25	02-09-2026	ISSUED FOR DEVELOPMENT	M.NA
24	24-08-2026	ISSUED FOR DEVELOPMENT	F.A
23	20-08-2026	ISSUED FOR DEVELOPMENT	F.A
22	13-08-2026	ISSUED FOR DEVELOPMENT	F.A
21	08-08-2026	ISSUED FOR DEVELOPMENT	F.A
20	03-08-2026	ISSUED FOR DEVELOPMENT	F.A
19	11-07-2026	ISSUED FOR DEVELOPMENT	F.A
18	09-07-2026	ISSUED FOR DEVELOPMENT	F.A
17	01-07-2026	ISSUED FOR DEVELOPMENT	F.A
16	23-06-2026	ISSUED FOR DEVELOPMENT	F.A
15	16-06-2026	ISSUED FOR DEVELOPMENT	F.A

STATUS	NAME	INITIALS	DATE
DESIGNED	Mohammed Najj	M.NA	15/09/2026
CHECKED	Amjad	A.HO	15/09/2026
CLIENT REVIEW	-----	-----	-----
APPROVED	-----	-----	-----

Key Plan :

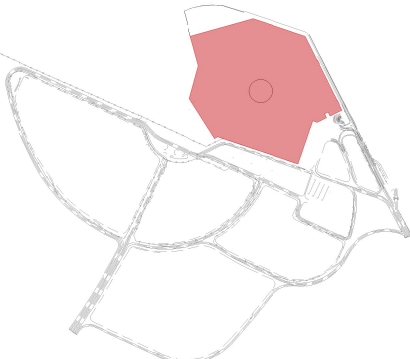



السعودية
الصيد
SAUDI FALCONRY CLUB




sela



معرض الصقور والصيد
السعودية الدولية
International Saudi Falcons & Hunting Exhibition

SITE NAME Mafham - Riyadh KSA	PHASE ---	BLOCK CODE ---
DRAWING TITLE MASTER PLAN		
DRAWING NO. 1783_FX_ARC_MP_Rev29	REV. 29	
SCALE FIT TO PAPER	DATE 15/09/2026	
ISSUED FOR INFORMATION		SHEET NO. 01 OF 02

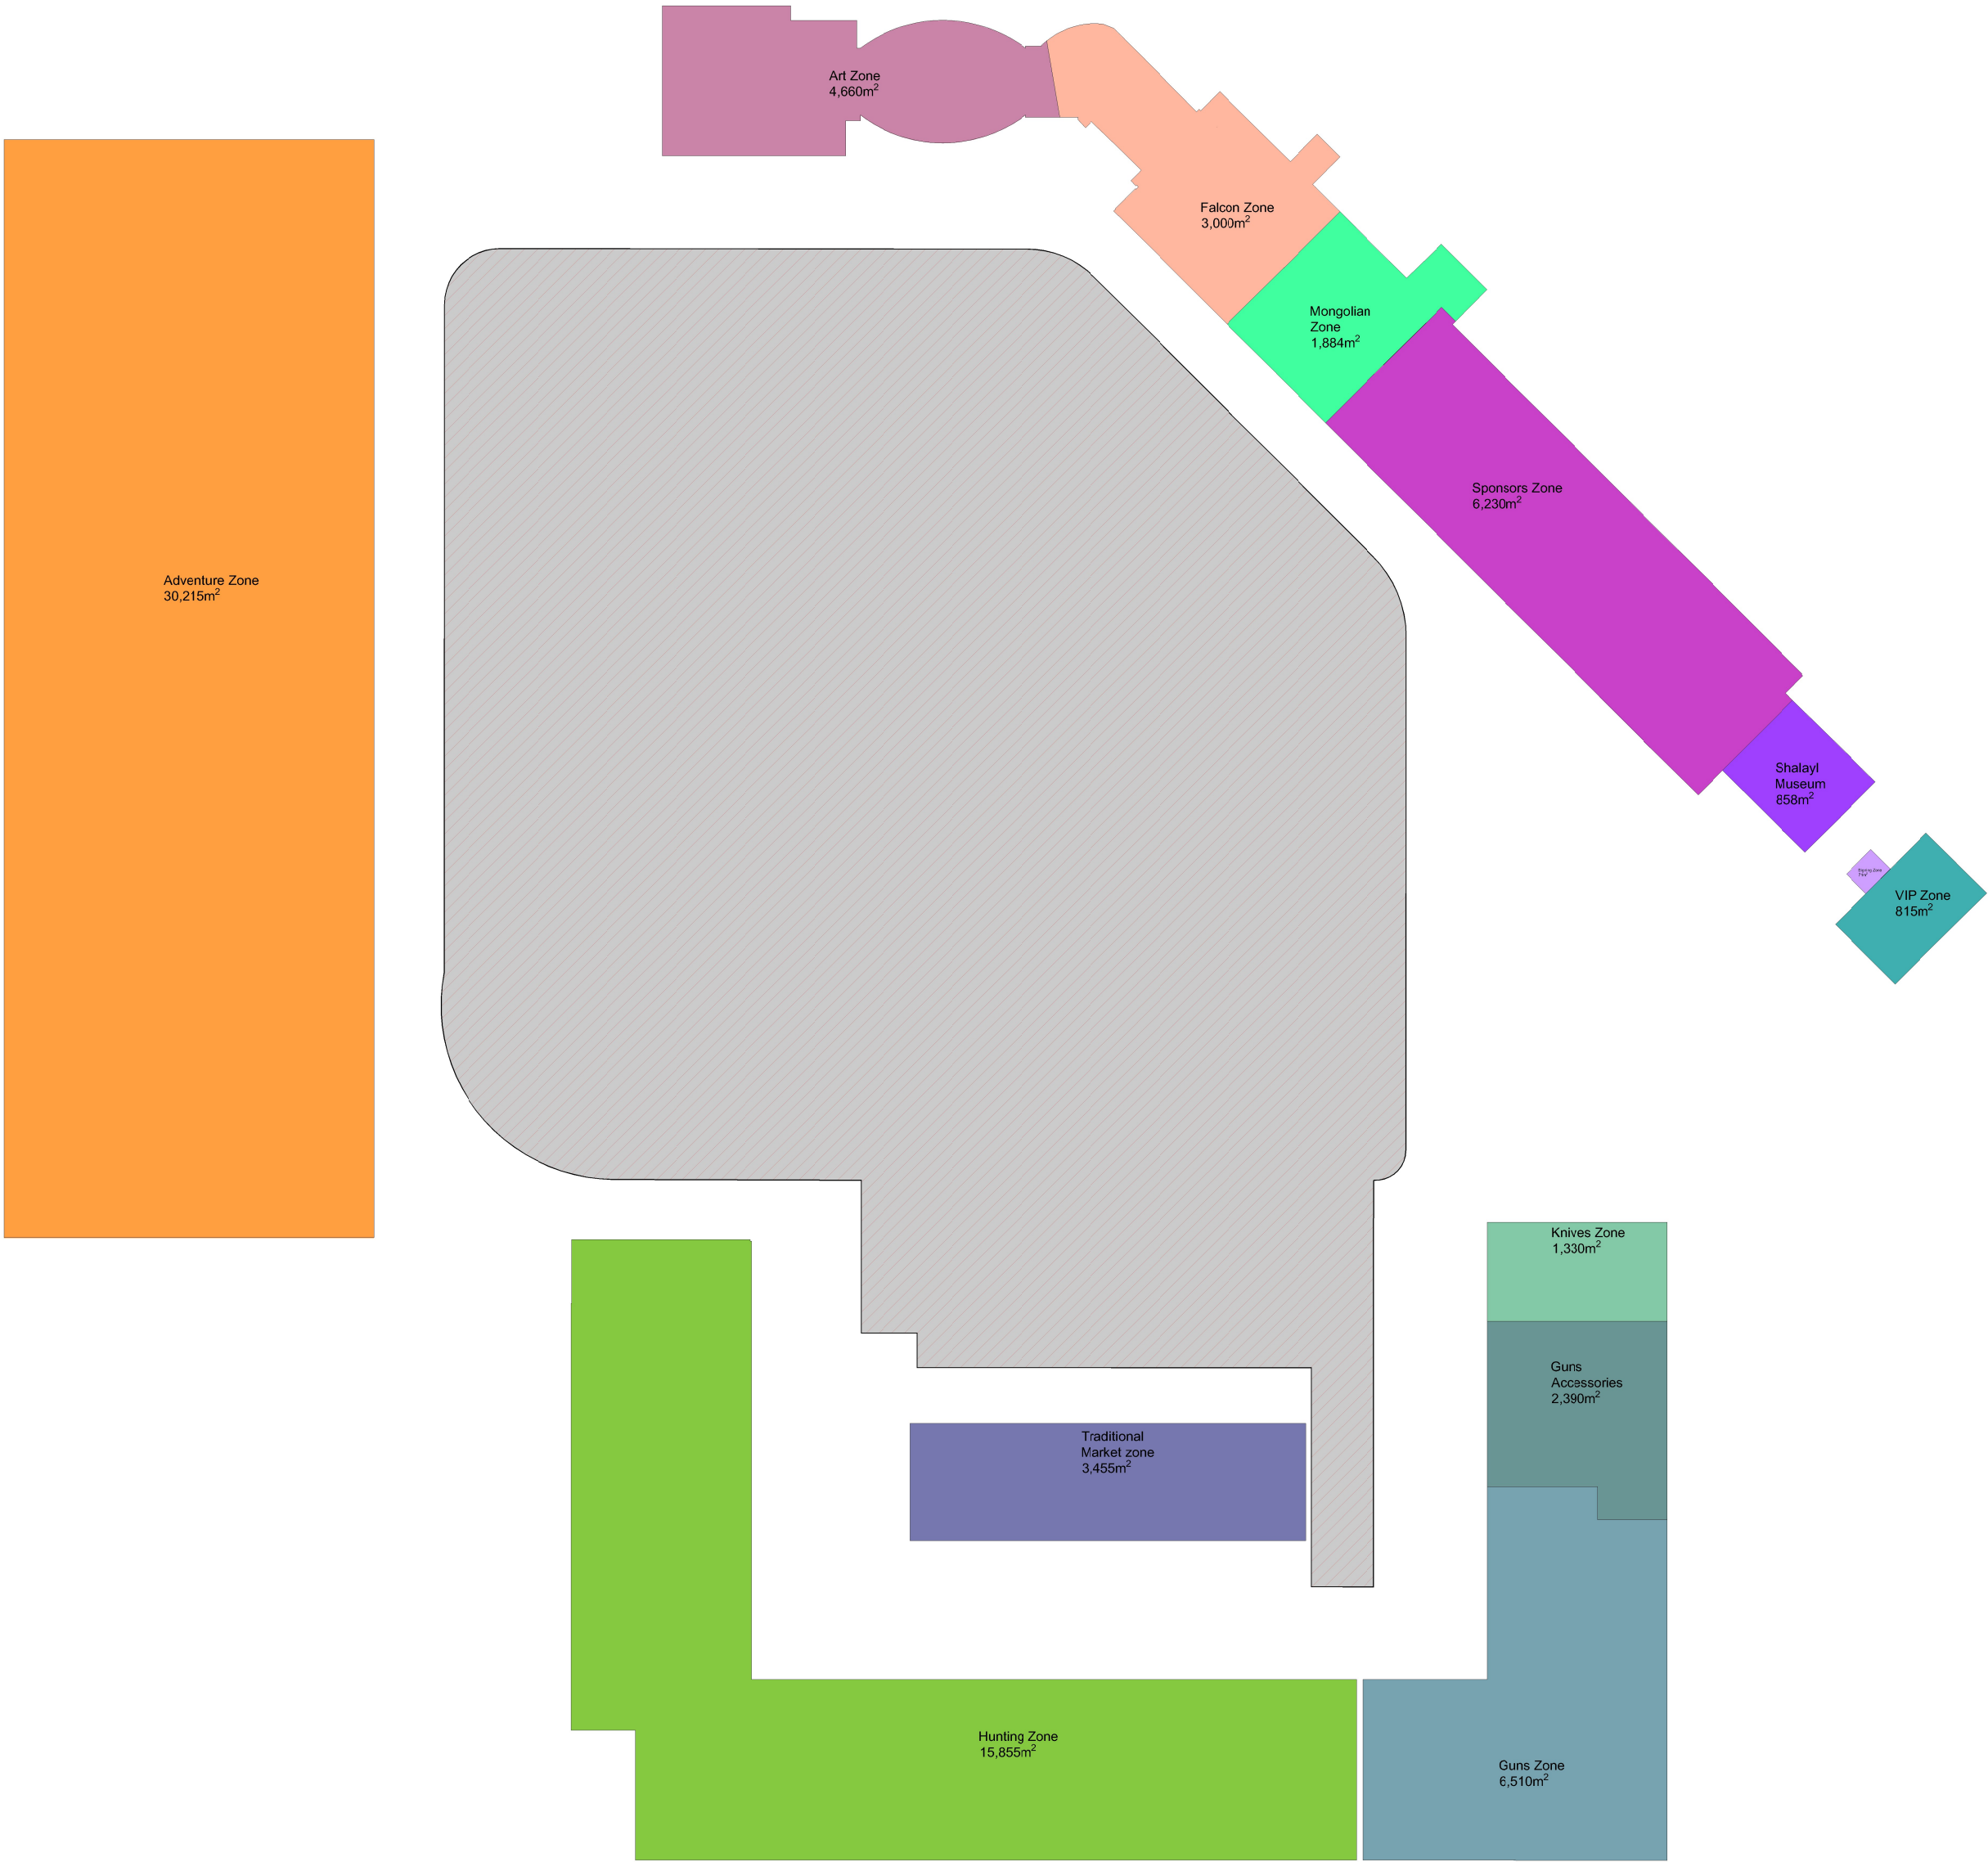


- Note:
- This drawing is issued by Sela and shall be considered as reference document.
 - This drawing to be developed by the responsible stakeholder, then to be coordinated and reviewed by the consultant.
 - All works shall be developed and comply with consultant technicalities & approved standards.
 - No alterations to this drawing are allowed without Sela approval.
 - This drawing is the basis and reference for any other party who will develop subsequent technical designs

Revision Changes :

REV. NO	DATE	DESCRIPTION	BY	
29	15-09-2026	ISSUED FOR DEVELOPMENT	M.NA	
28	13-09-2026	ISSUED FOR DEVELOPMENT	M.NA	
27	10-09-2026	ISSUED FOR DEVELOPMENT	M.NA	
26	03-09-2026	ISSUED FOR DEVELOPMENT	M.NA	
25	02-09-2026	ISSUED FOR DEVELOPMENT	M.NA	
24	24-08-2026	ISSUED FOR DEVELOPMENT	F.A	
23	20-08-2026	ISSUED FOR DEVELOPMENT	F.A	
22	13-08-2026	ISSUED FOR DEVELOPMENT	F.A	
21	08-08-2026	ISSUED FOR DEVELOPMENT	F.A	
20	03-08-2026	ISSUED FOR DEVELOPMENT	F.A	
19	11-07-2026	ISSUED FOR DEVELOPMENT	F.A	
18	09-07-2026	ISSUED FOR DEVELOPMENT	F.A	
17	01-07-2026	ISSUED FOR DEVELOPMENT	F.A	
16	23-06-2026	ISSUED FOR DEVELOPMENT	F.A	
15	16-06-2026	ISSUED FOR DEVELOPMENT	F.A	
STATUS		NAME	INITIALS	DATE
DESIGNED		Mohammed3 Najj	M.NA	15/09/2026
CHECKED		Amjad	A.HO	15/09/2026
CLIENT REVIEW				
APPROVED				

Key Plan :

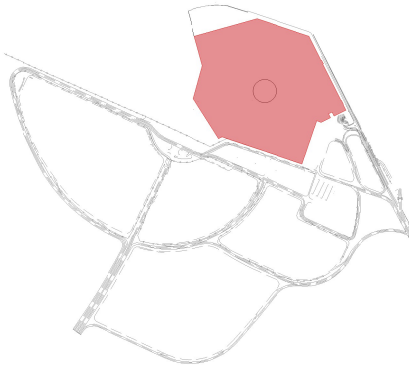



السعودية
الصقور
النادي
SAUDI FALCONRY CLUB



sela



معرض الصقور والصيد
السعودية الدولية
International Saudi Falconry & Hunting Exhibition

SITE NAME	PHASE	BLOCK CODE
Malham - Riyadh KSA	----	----
DRAWING TITLE		
MASTER PLAN		
DRAWING NO.	REV.	
1783_FX_ARC_MP_Rev29	29	
SCALE	DATE	
FIT TO PAPER	15/09/2026	
ISSUED FOR INFORMATION		SHEET NO. 02 OF 02